KEY NOTES

	DESCRIPTION
A	HOSE STATIONS CONTAINING COLD WATER, AND COMPRESSED AIR.
B	HOSE STATIONS CONTAINING HOT WATER, COLD WATER, AND NITROGEN.
C	HOSE STATIONS CONTAINING HOT WATER, COLD WATER, NITROGEN, AND COMPRESSED AIR.

NOTE:
JK PLUMBING TO VERIFY LOCATIONS OF ALL HOSE STATIONS.

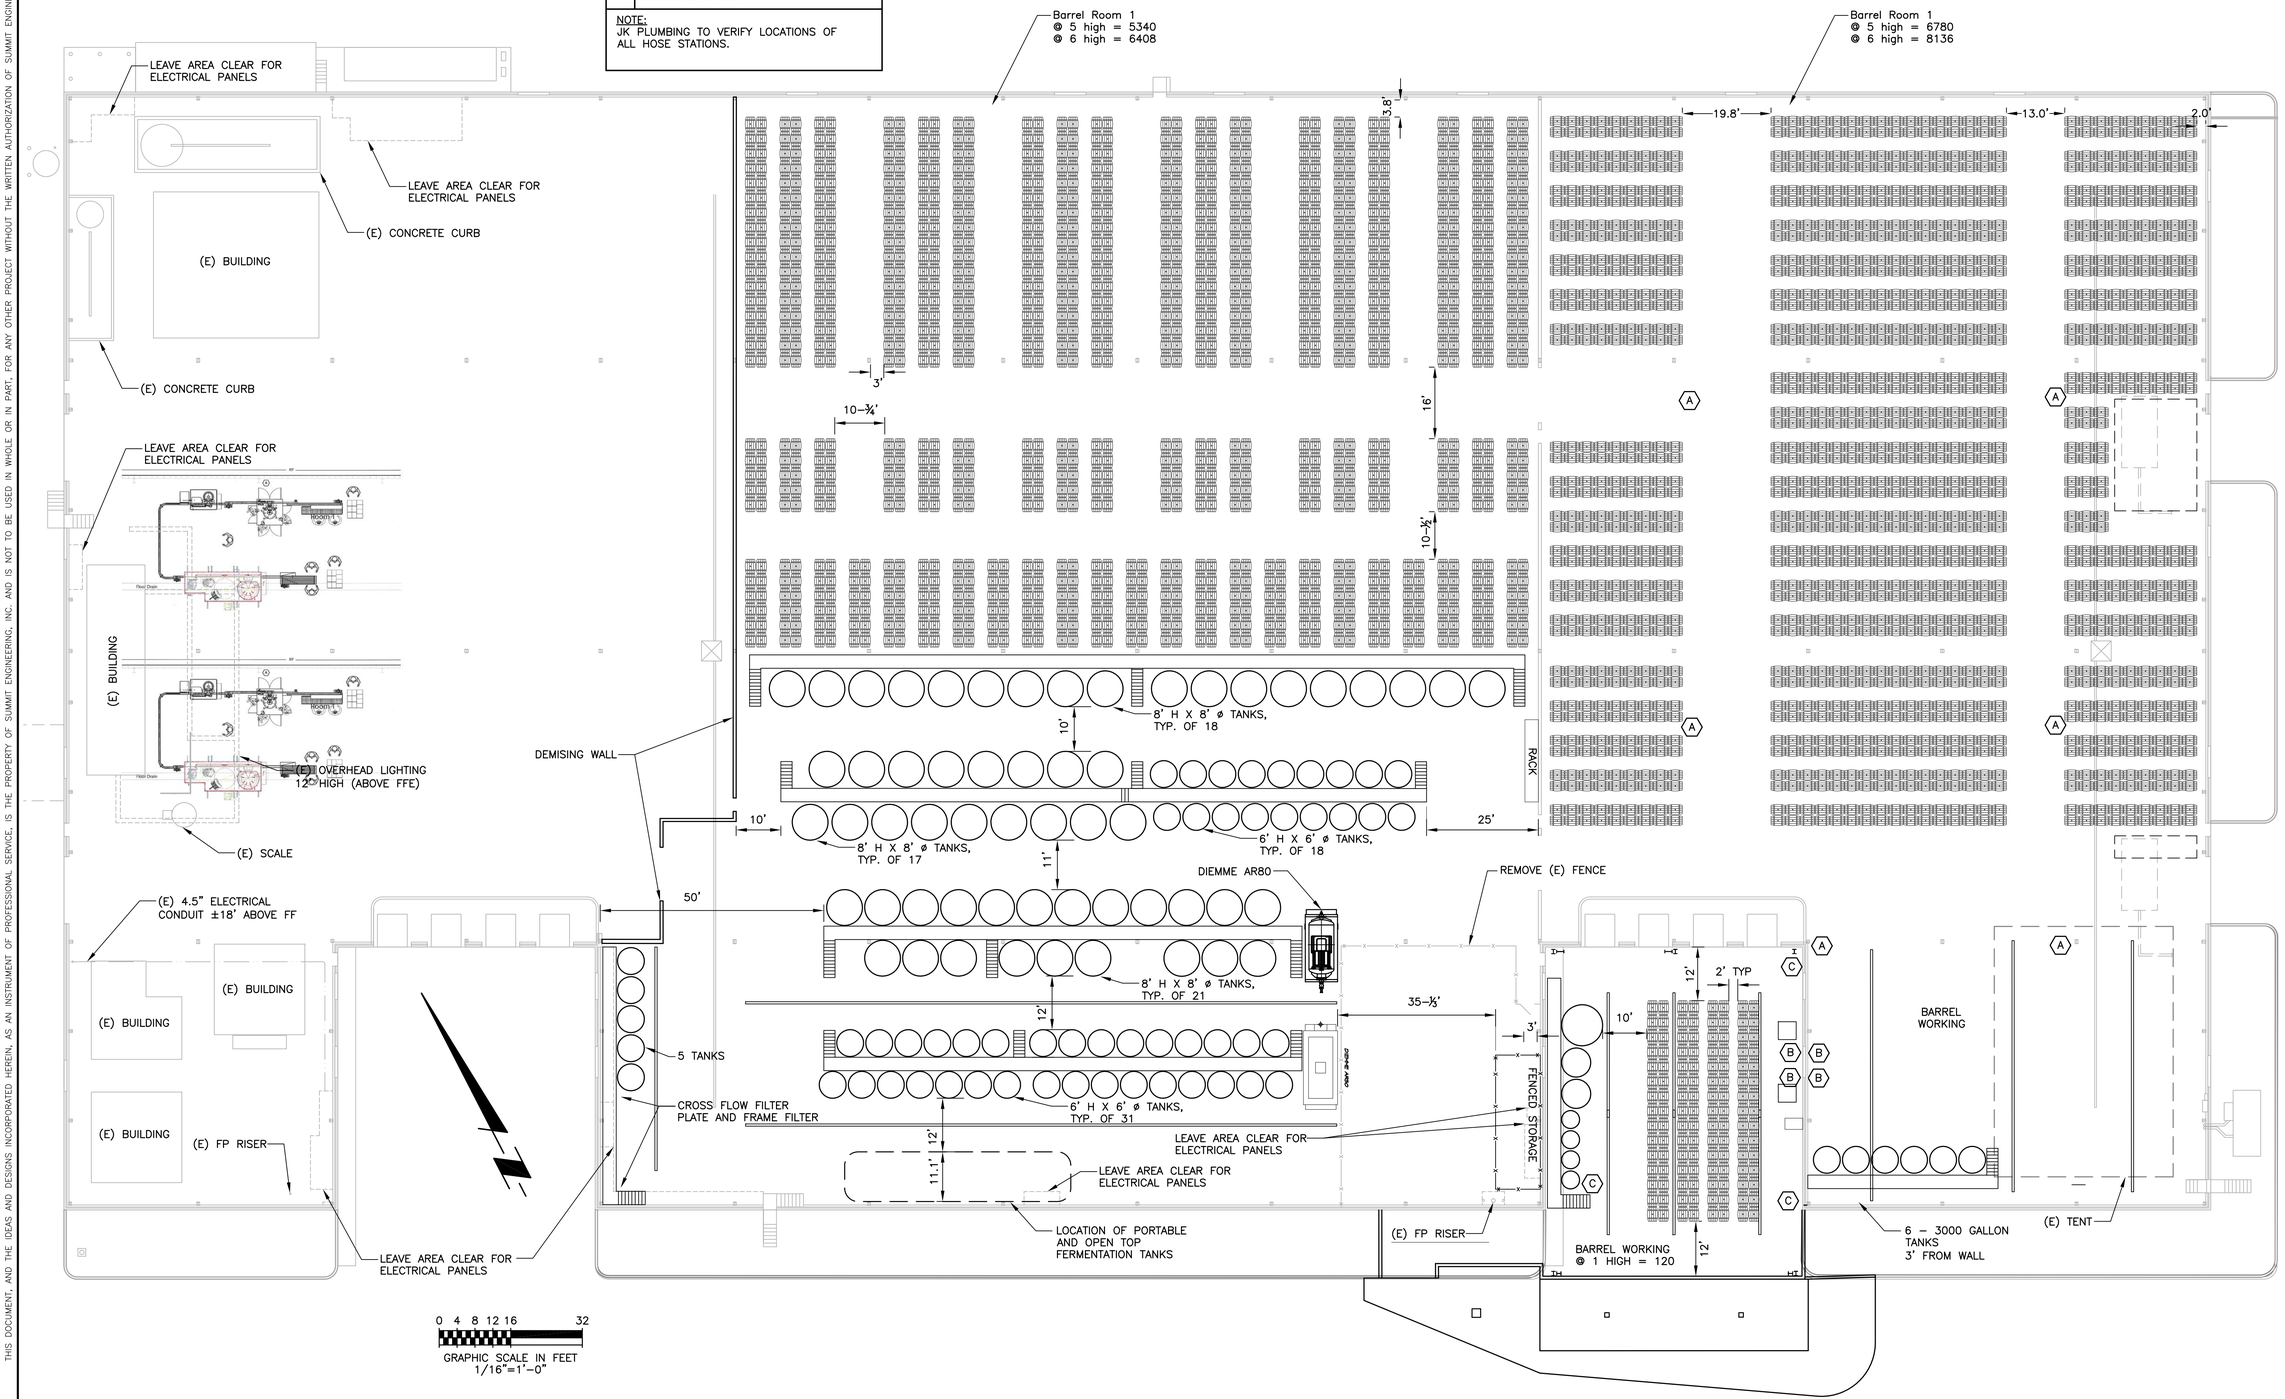

THIS DOCUMENT, AND THE IDEAS AND DESIGNS INCORPORATED HEREIN, AS AN INSTRUMENT OF PROFESSIONAL SERVICE, IS THE PROPERTY OF SUMMIT ENGINEERING, INC. AND IS NOT TO BE USED IN WHOLE OR IN PART, FOR ANY OTHER PROJECT WITHOUT THE WRITTEN AUTHORIZATION OF SUMMIT ENGINEERING, INC.

SUMMIT ENGINEERING INC.
463 AVIATION BLVD. #200
SANTA ROSA, CA 95403
Phone 707.527.0775 Fax 707.527.0212

THE RANCH
105 ZINFANDEL LANE
ST. HELENA, CALIFORNIA 94574
APN 030-060-025

NEW BARREL WASH AREA

OVERALL BUILDING LAYOUT

DATE:	10-31-07
JOB NO:	2007038
SCALE:	AS SHOWN
DRAWN:	NSP
CHECKED:	NSP

SHEET
PE1